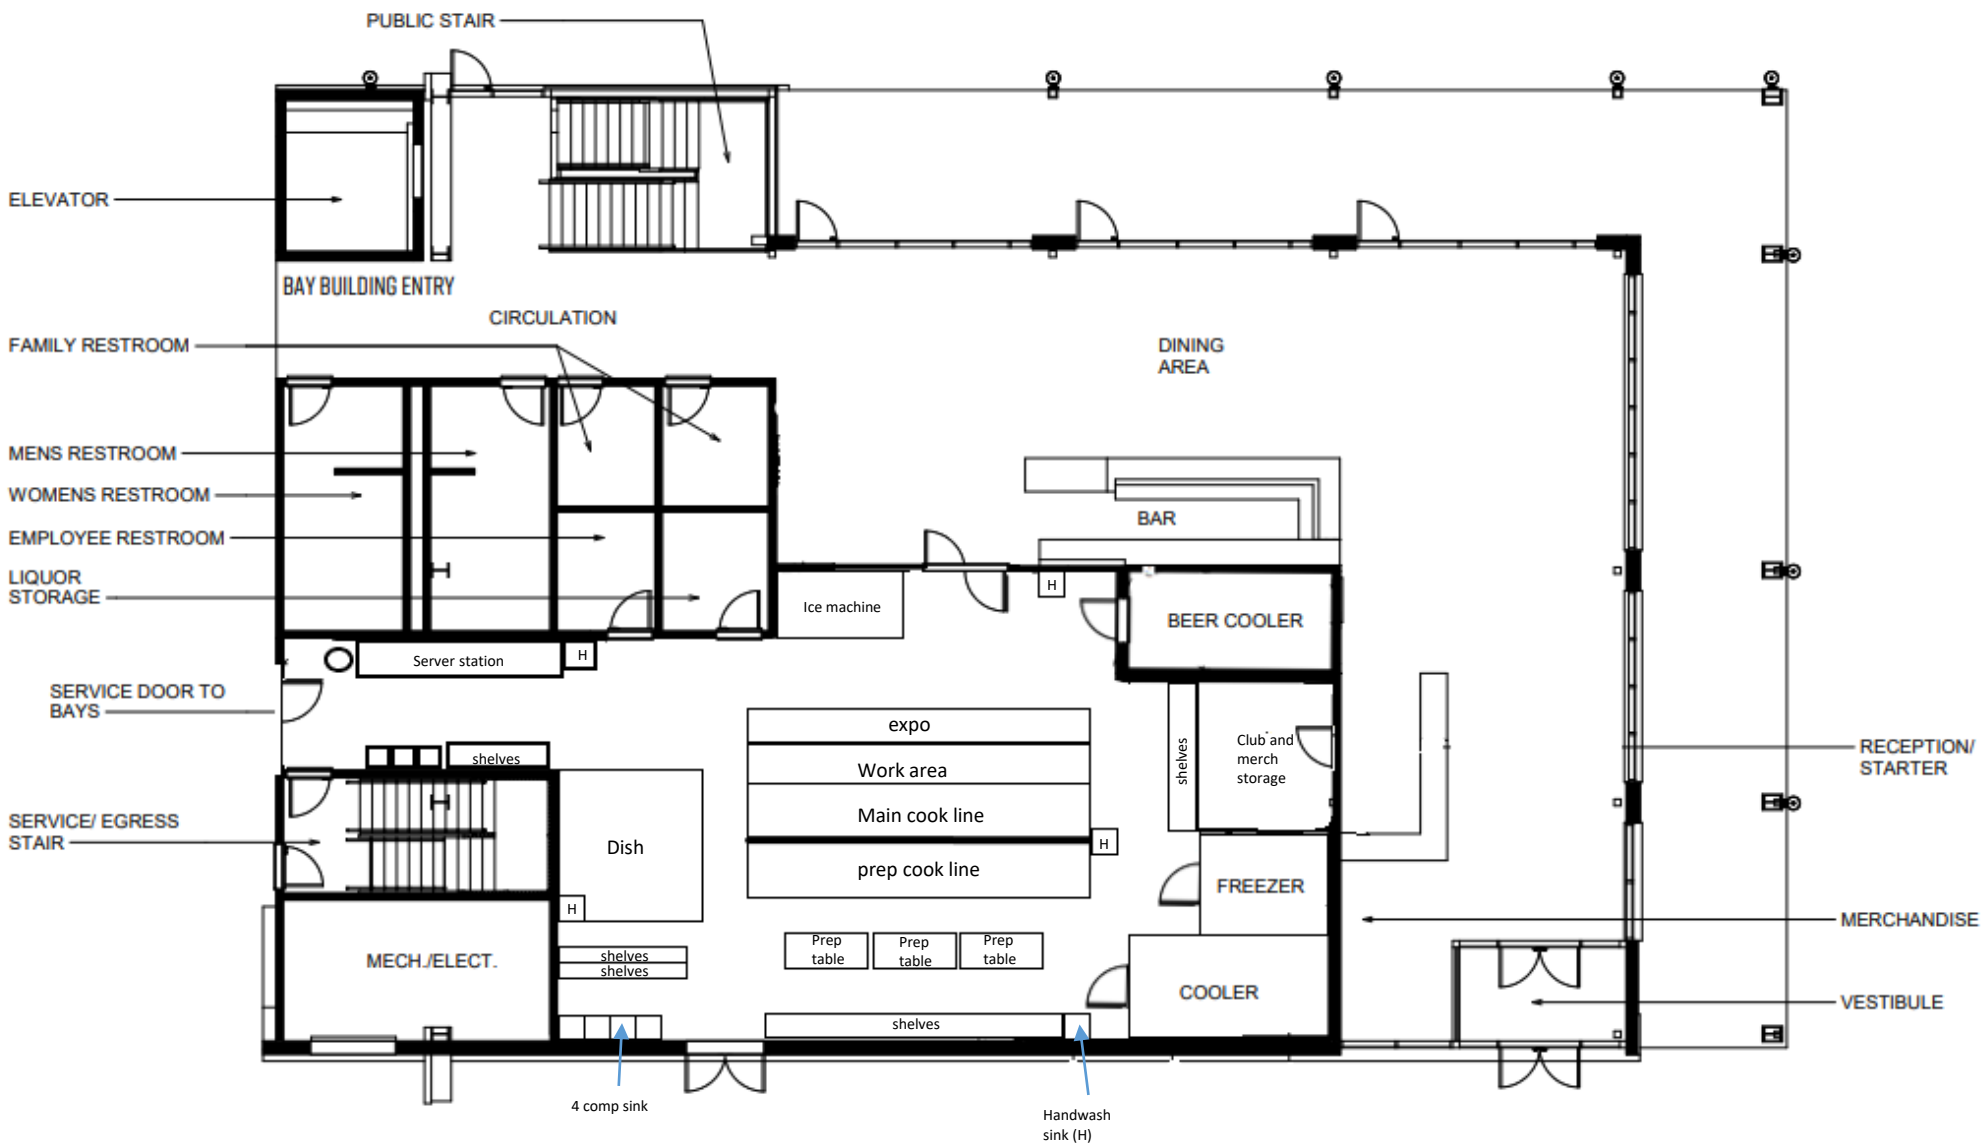

1	Scale 3/16" = 1'-0"	FIELDHOUSE RESTAURANT LEVEL 1 PLAN

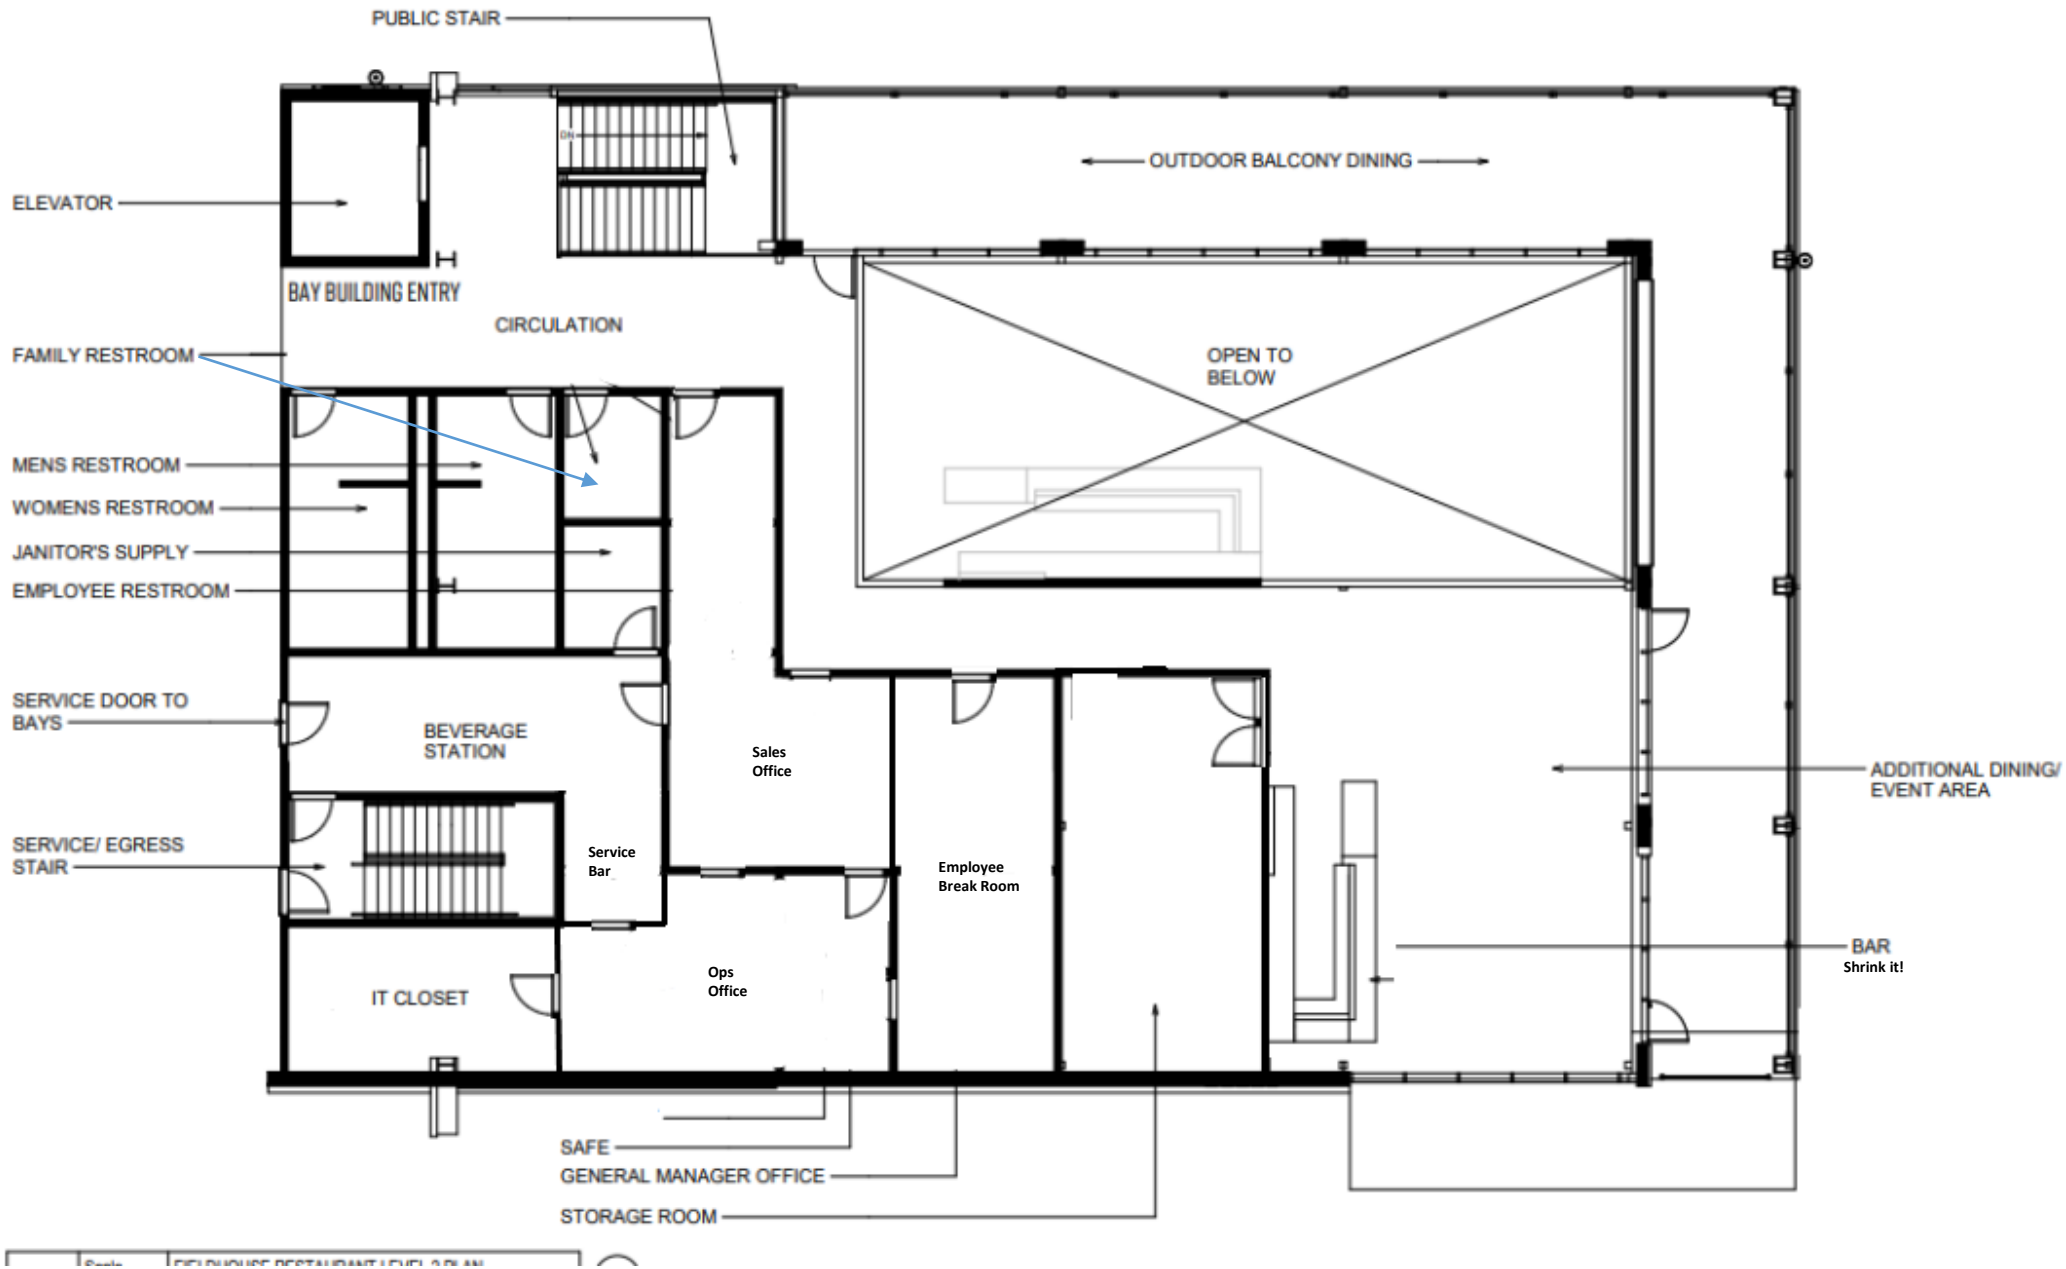
PUBLIC STAIR
ELEVATOR
BAY BUILDING ENTRY
CIRCULATION
OUTDOOR BALCONY DINING
OPEN TO BELOW
FAMILY RESTROOM
MENS RESTROOM
WOMENS RESTROOM
JANITOR'S SUPPLY
EMPLOYEE RESTROOM
SERVICE DOOR TO BAYS
BEVERAGE STATION
Sales Office
ADDITIONAL DINING/ EVENT AREA
SERVICE/ EGRESS STAIR
Service Bar
Employee Break Room
BAR
Shrink it!
IT CLOSET
Ops Office
SAFE
GENERAL MANAGER OFFICE
STORAGE ROOM